Topview

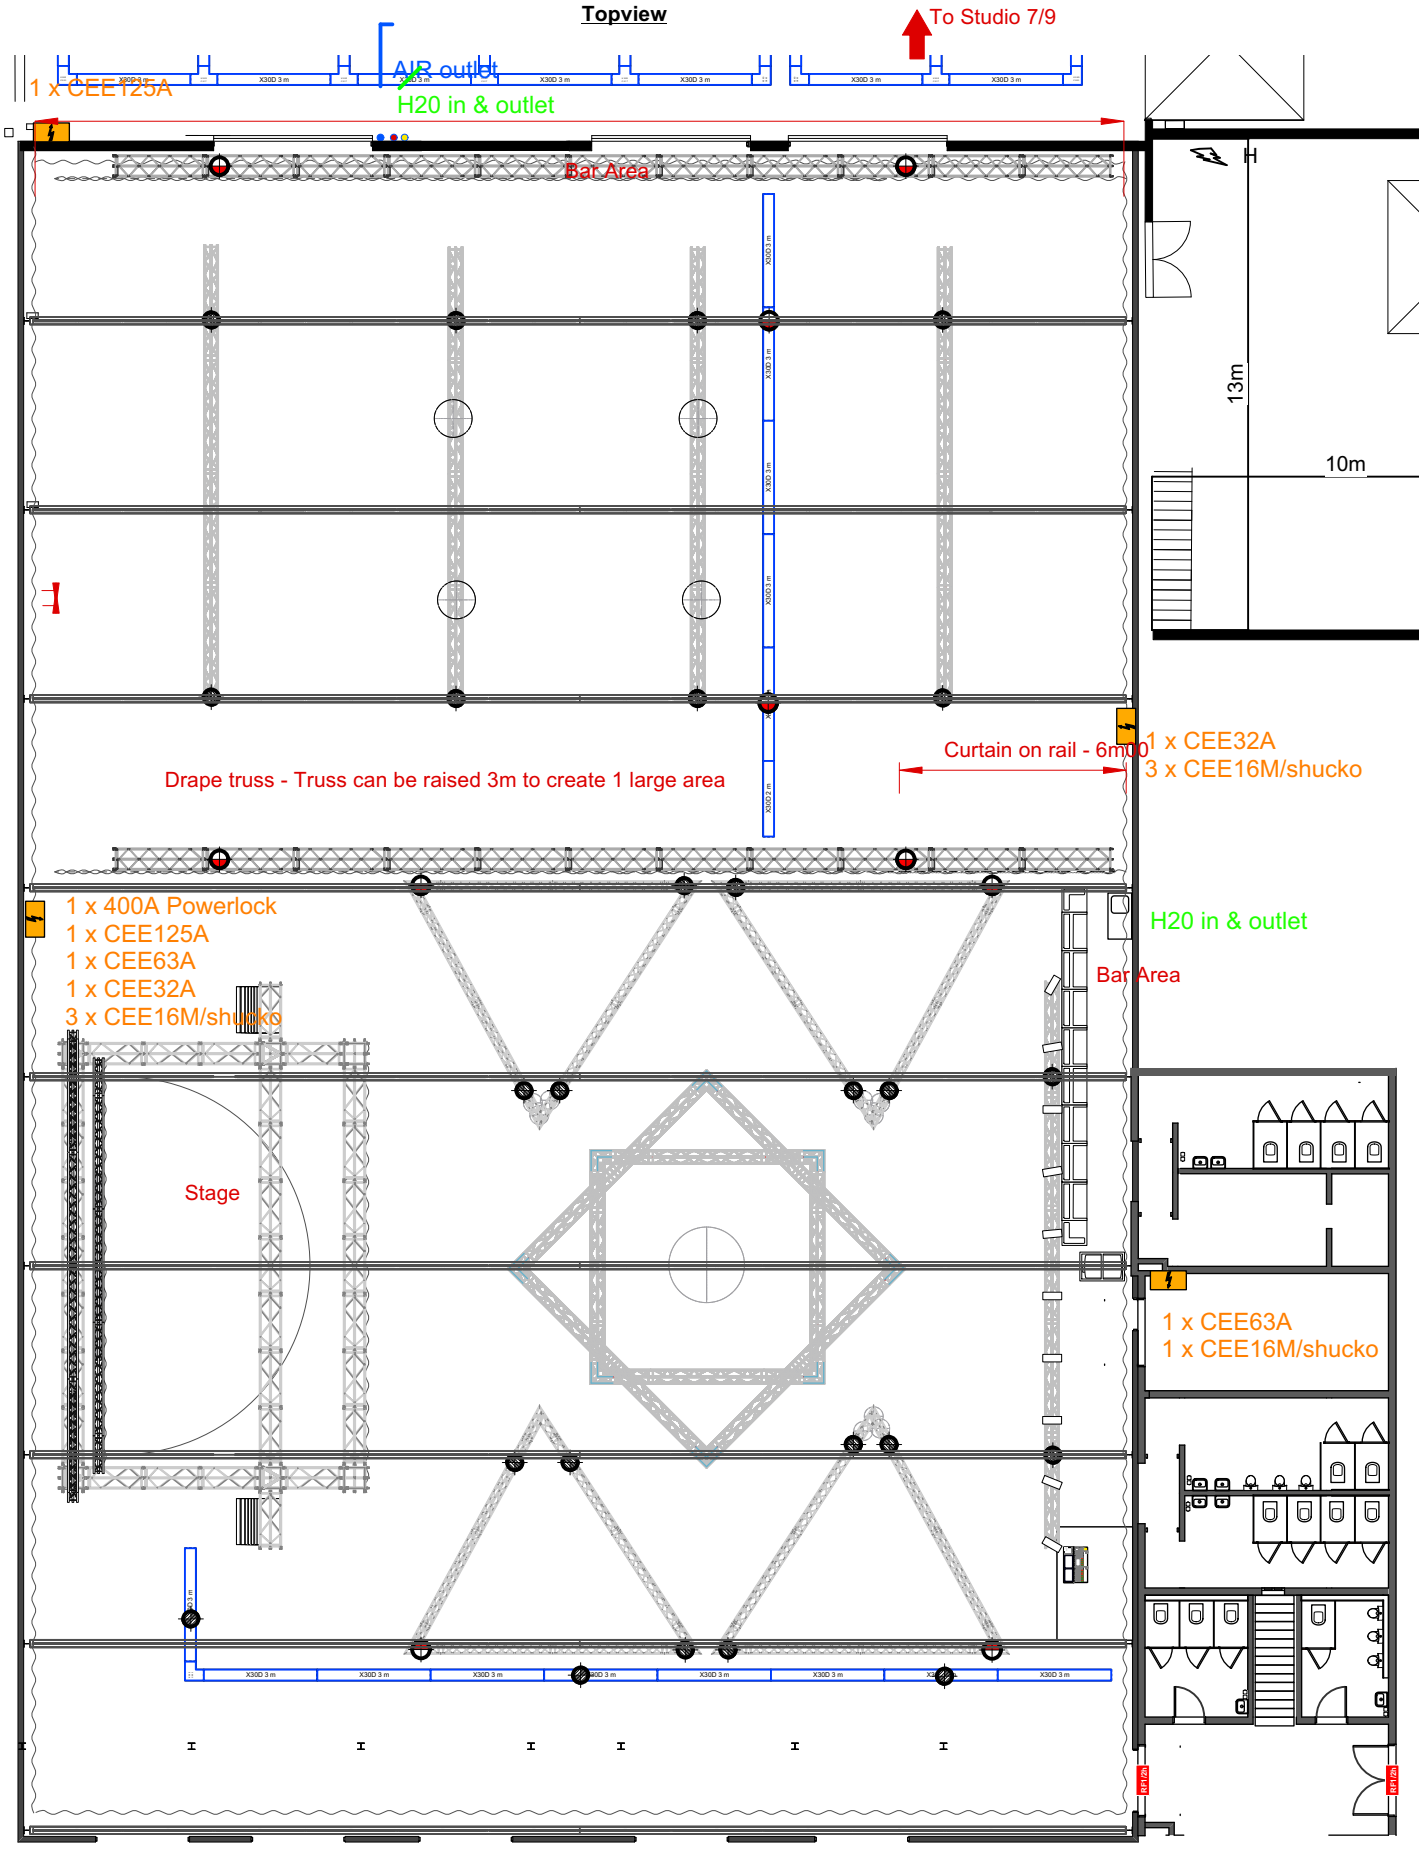

Sideview

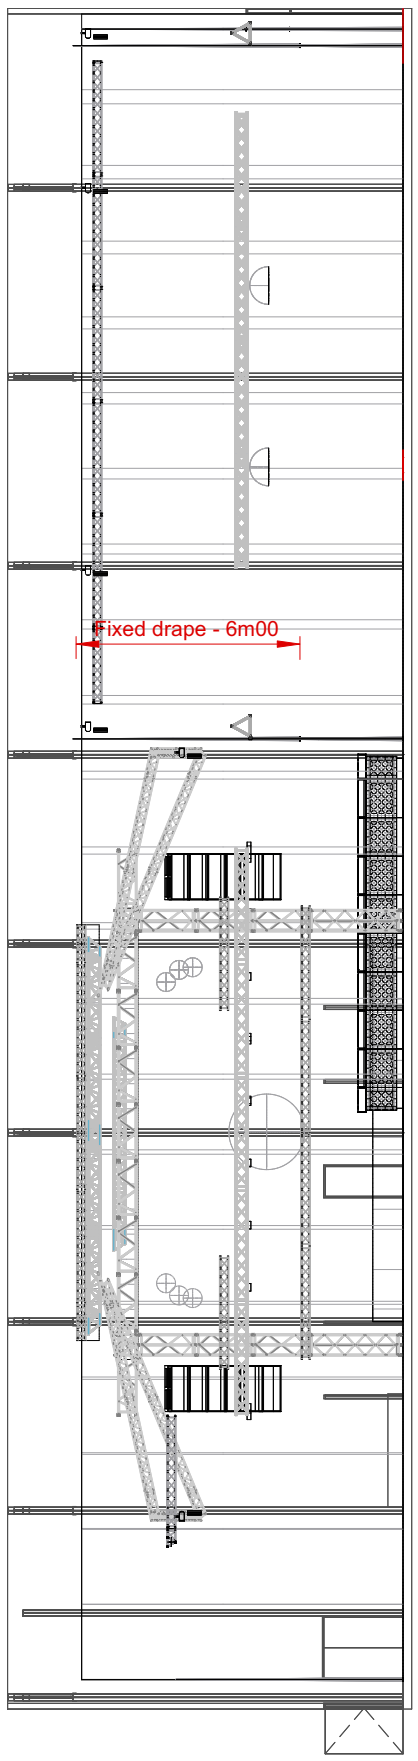

Frontview

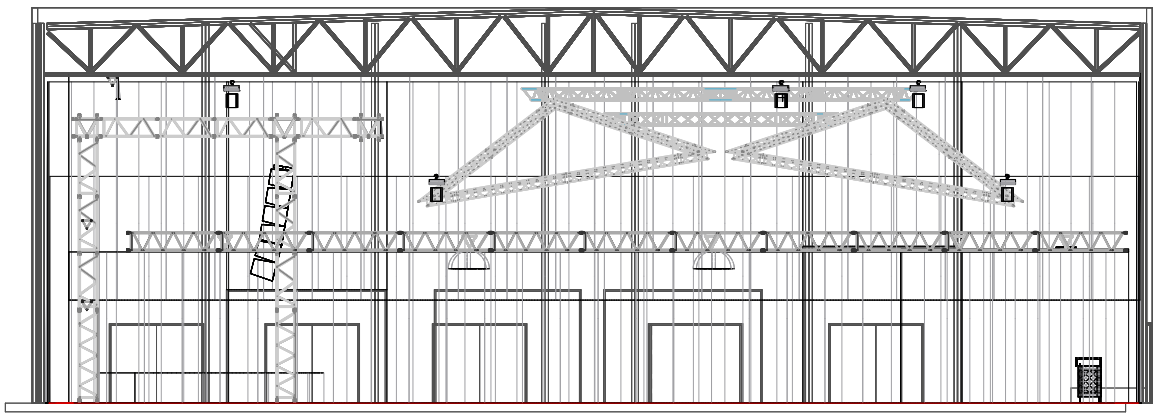

ELECTRICITY (Power outlets)

01 x 400 A
01 x 125 A
01 x 63 A
01 x 32 A
max free power : 100 KVA !!!

MATERIAL LIST STAGE (VIDEO)

01 x Front Projection screen
6,48 x 3.65 m
Behind a curtain on rails.

01 x Panasonic PTDZ12 000
Connected to Barco
PDS902 Switcher

MATERIAL LIST STAGE (AUDIO)

Main PA System =

AED AUDIO FLEX 6 (6 cabinets/side)

AED AUDIO SOLID28 (3 SUBS /side)

MATERIAL LIST STUDIO 16 - LIGHTS

Symbol	Count	Name
	103	Luxibel B One
	41	Luxibel B Three
	30	Luxibel Smart LED LX-115
	8	Luxibel B Two
	36	Luxibel B Narrow
	12	Luxibel B PAR105RGBW
	4	Luxibel B Blinded
	8	Luxibel B25
	244	

12 x Mirrorball (0m50)
01 x Large Mirrorball (2m00)
01 x grand MA2 console
01 x DF 50 Hazer

AED Studios
Fabriekstraat 38
2547 Lint
Belgium
www.aedstudios.com

Studio/Room
Studio 16

Plan type
Technical Overview

Papersize A3
Units [mm]
Scale 1:200
Version V2022